Core Planning Team Meeting

Erie School District

2023-03-20



BRAYARCHITECTS

exterior updates



BRAYARCH

SD | ERIE CUSD - ANNEX BUILDING

Everything in blue / turquoise is the existing annex building and will be renovated. Everything in pink / red is the new addition towards 6th Street.



FIRST FLOOR SD PLAN


Scale: 1/32" = 1'-0"

BRAYARCHITECTS

© 2022 BRAY ASSOCIATES ARCHITECTS, INC

SITE PLAN | ERIE CUSD - ANNEX BUILDING

Parent drop off will be off 7th avenue in the new circle drive. Bus drop off will still occur on 6th street. The primary purpose for the courtyard is for natural light. However, this will serve as a safe playspace for Pre-K that also meets our state grant requirements. See the following pictures.

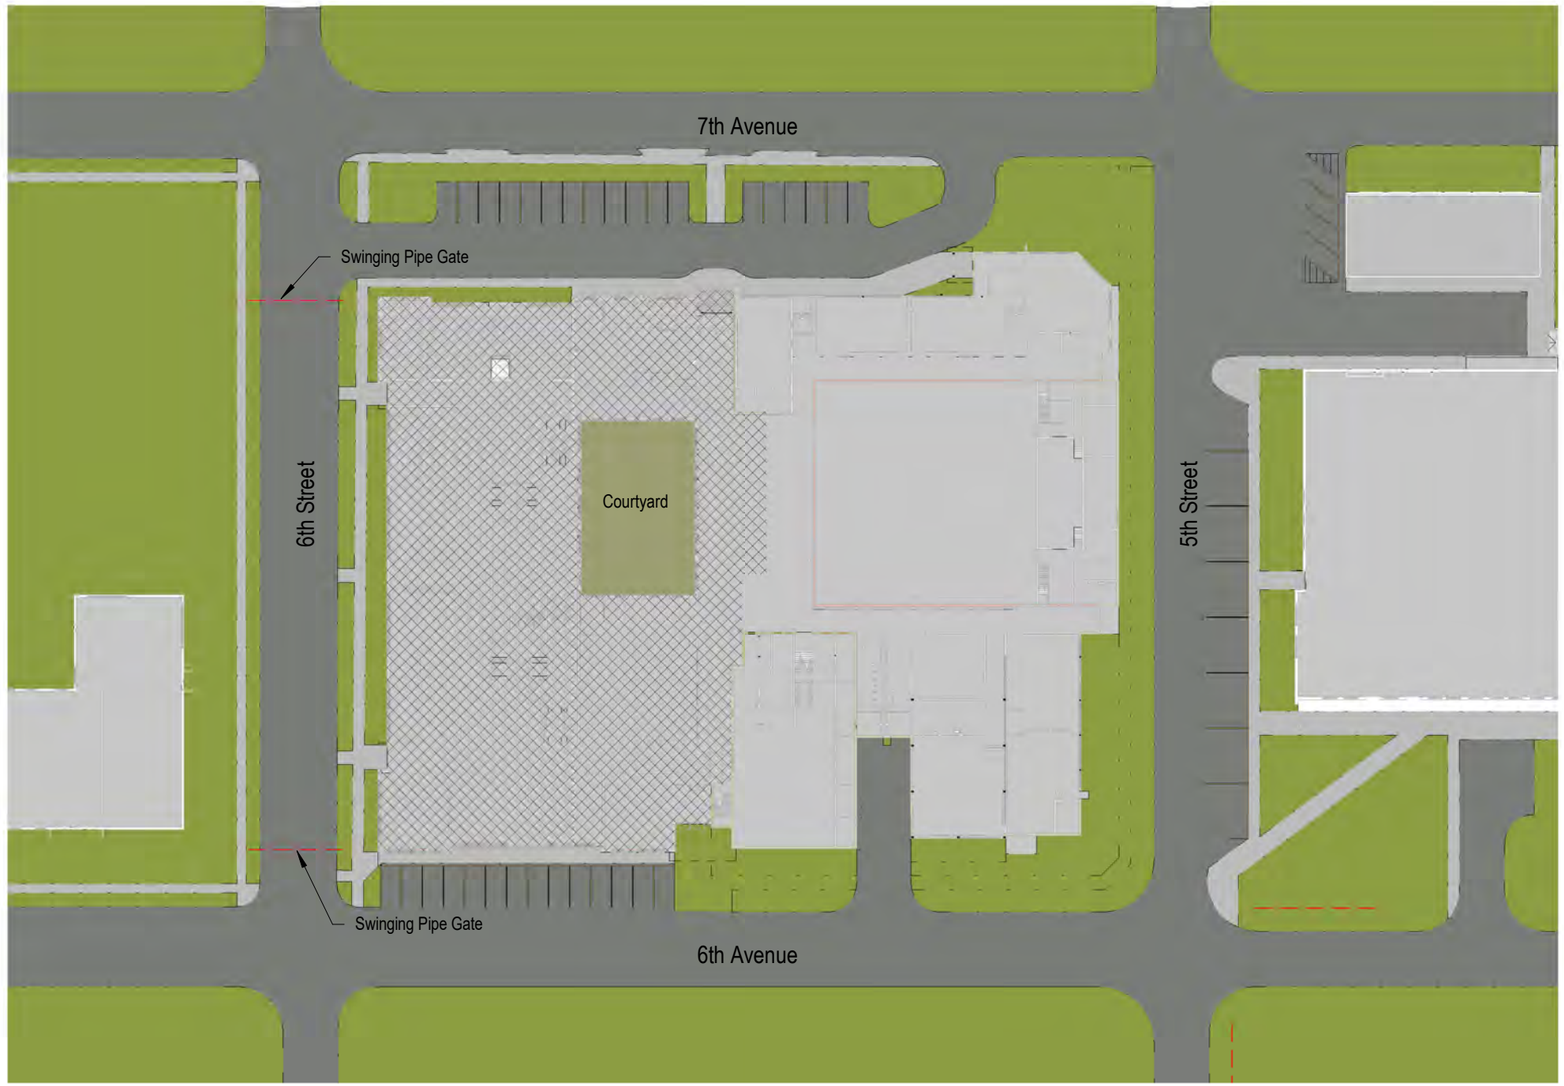

1 SD0.9 SITE PLAN SD2

Scale: 1" = 60'-0"

BRAYARCHITECTS

© 2022 BRAY ASSOCIATES ARCHITECTS, INC

exterior
Courtyard



exterior
Courtyard




ERIE ELEMENTARY SCHOOL

interior design presentation

Erie School District

2023-03-20



BRAYARCHITECTS


GROWING TOGETHER - PURSUING PURPOSE - FINDING YOU
Erie Schools

Main Office

Unit A// entryway



This is the main entrance by the office and off the new circle drive. We kept with our Tiny Town theme and have a lot of names of hallways and spaces for our kids with connections back to our community.

Unit A// office



Principal's Office

CARPET

PAINT

Unit A// conference



CARPET

PAINT




The existing Annex commons is where the new addition will connect to the renovated areas. To the right of this picture is the light court or Pre-K play space and further up on the right is the Library. Also labeled is the Kitchen.




This view you can see into the Light Court.

Unit C// cafeteria opt 2

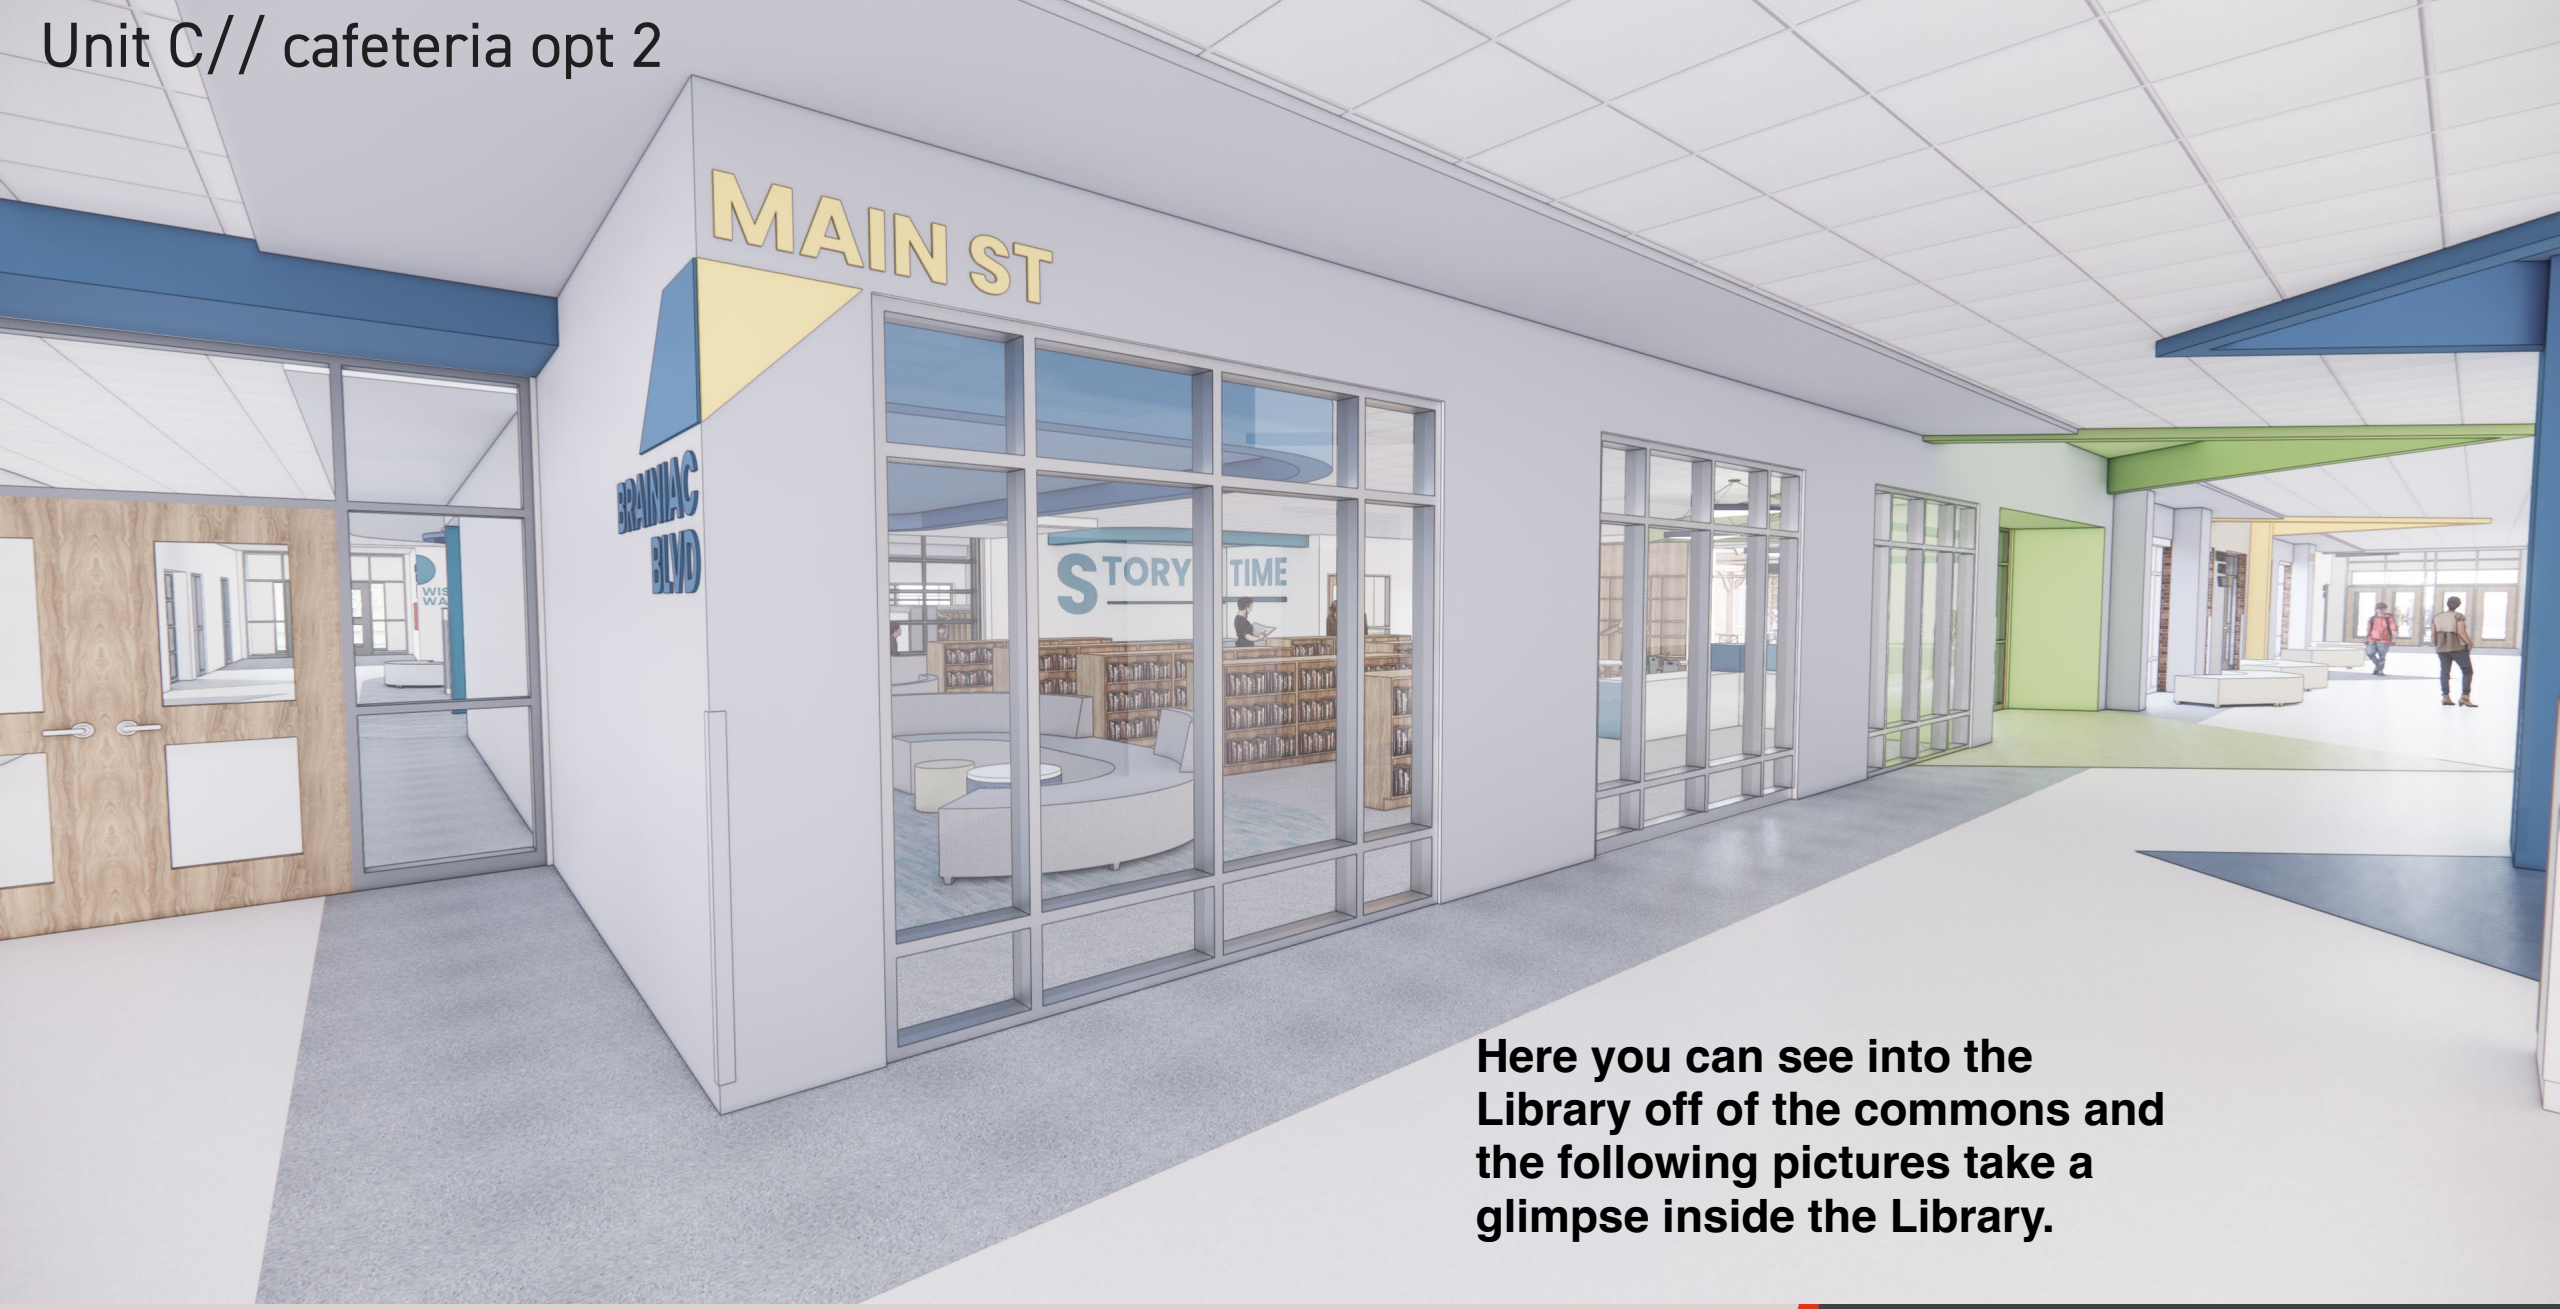

Here you can see into the Library off of the commons and the following pictures take a glimpse inside the Library.

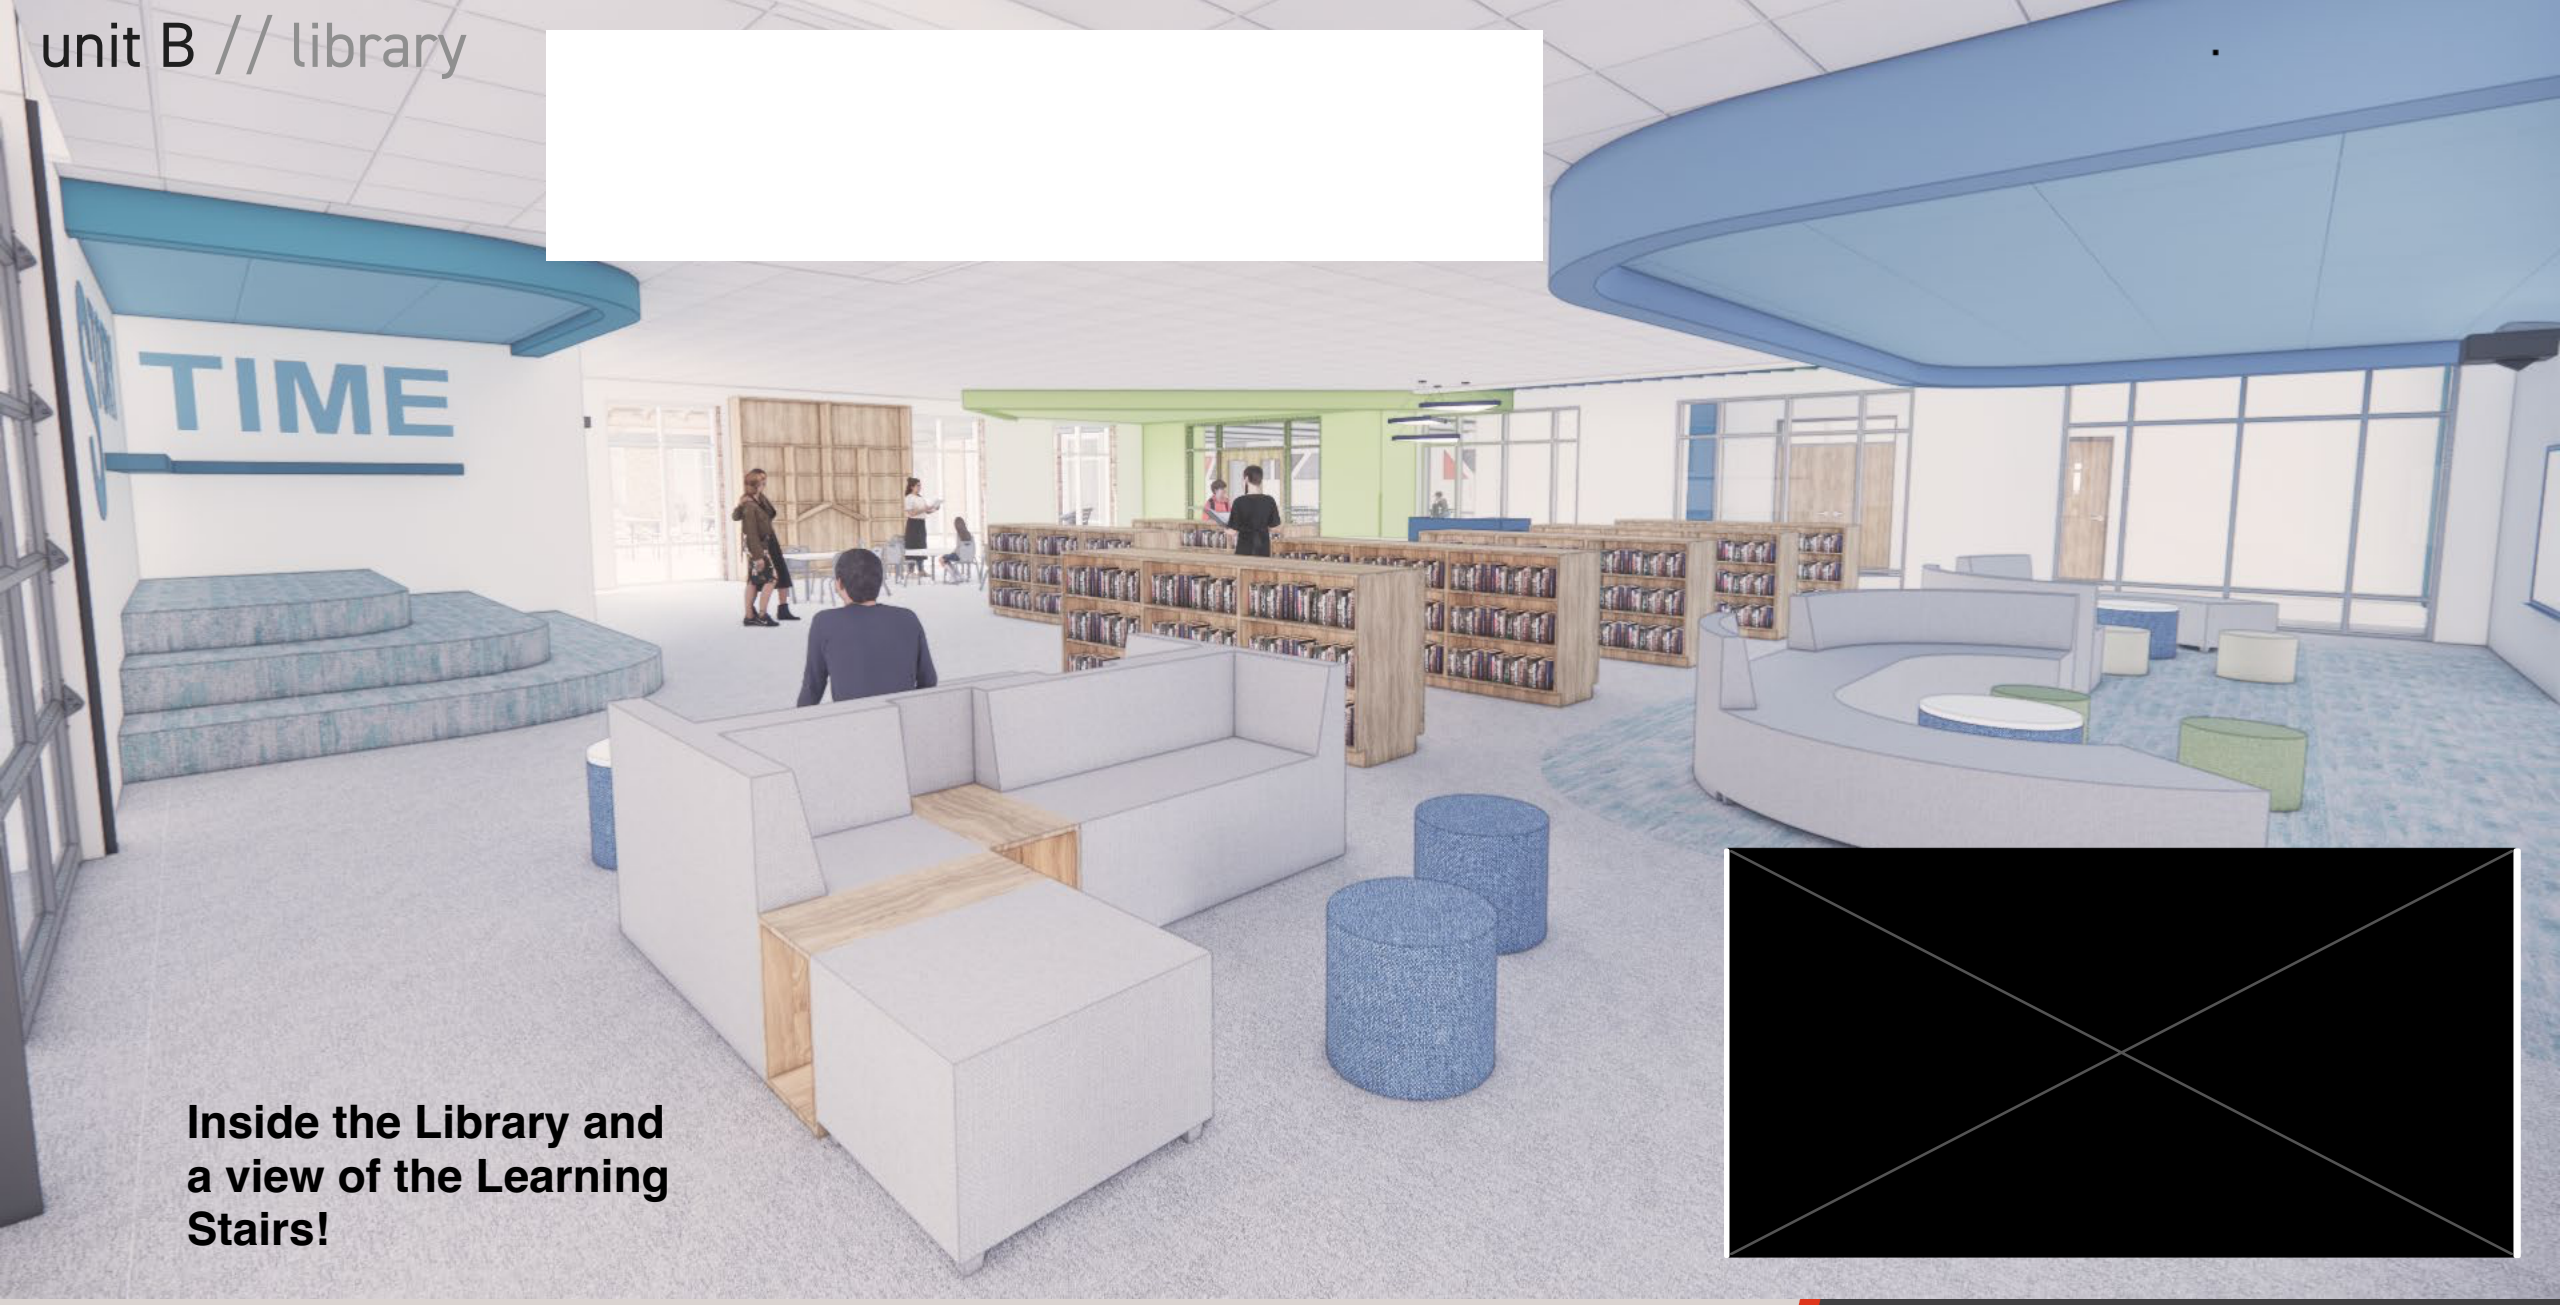

Inside the Library and a view of the Learning Stairs!



Another view of the Library

unit B // collab



We have two sections for collaboration and small group instruction. This will be the 3rd & 4th grade collaboration space outside of their classrooms. The collab space also doubles for student cubbie space for backpacks, boots, gloves, etc…



This is the other angle of the collab space where you can see the cubbies. To the left is the back entrance into the Library. Up top of the screen is the 3rd and 4th grade classrooms.



This is an example of a classroom

unit A // collab



This is the 1st and 2nd grade Collab space and cubbies. To the back of the picture is the backside of the light court. The office would be up and to the left in this picture.




This is another example of a classroom

The following pictures are of the renovated spaces for the existing annex building




This is the old industrial arts shop that will be a STEM lab / classroom.

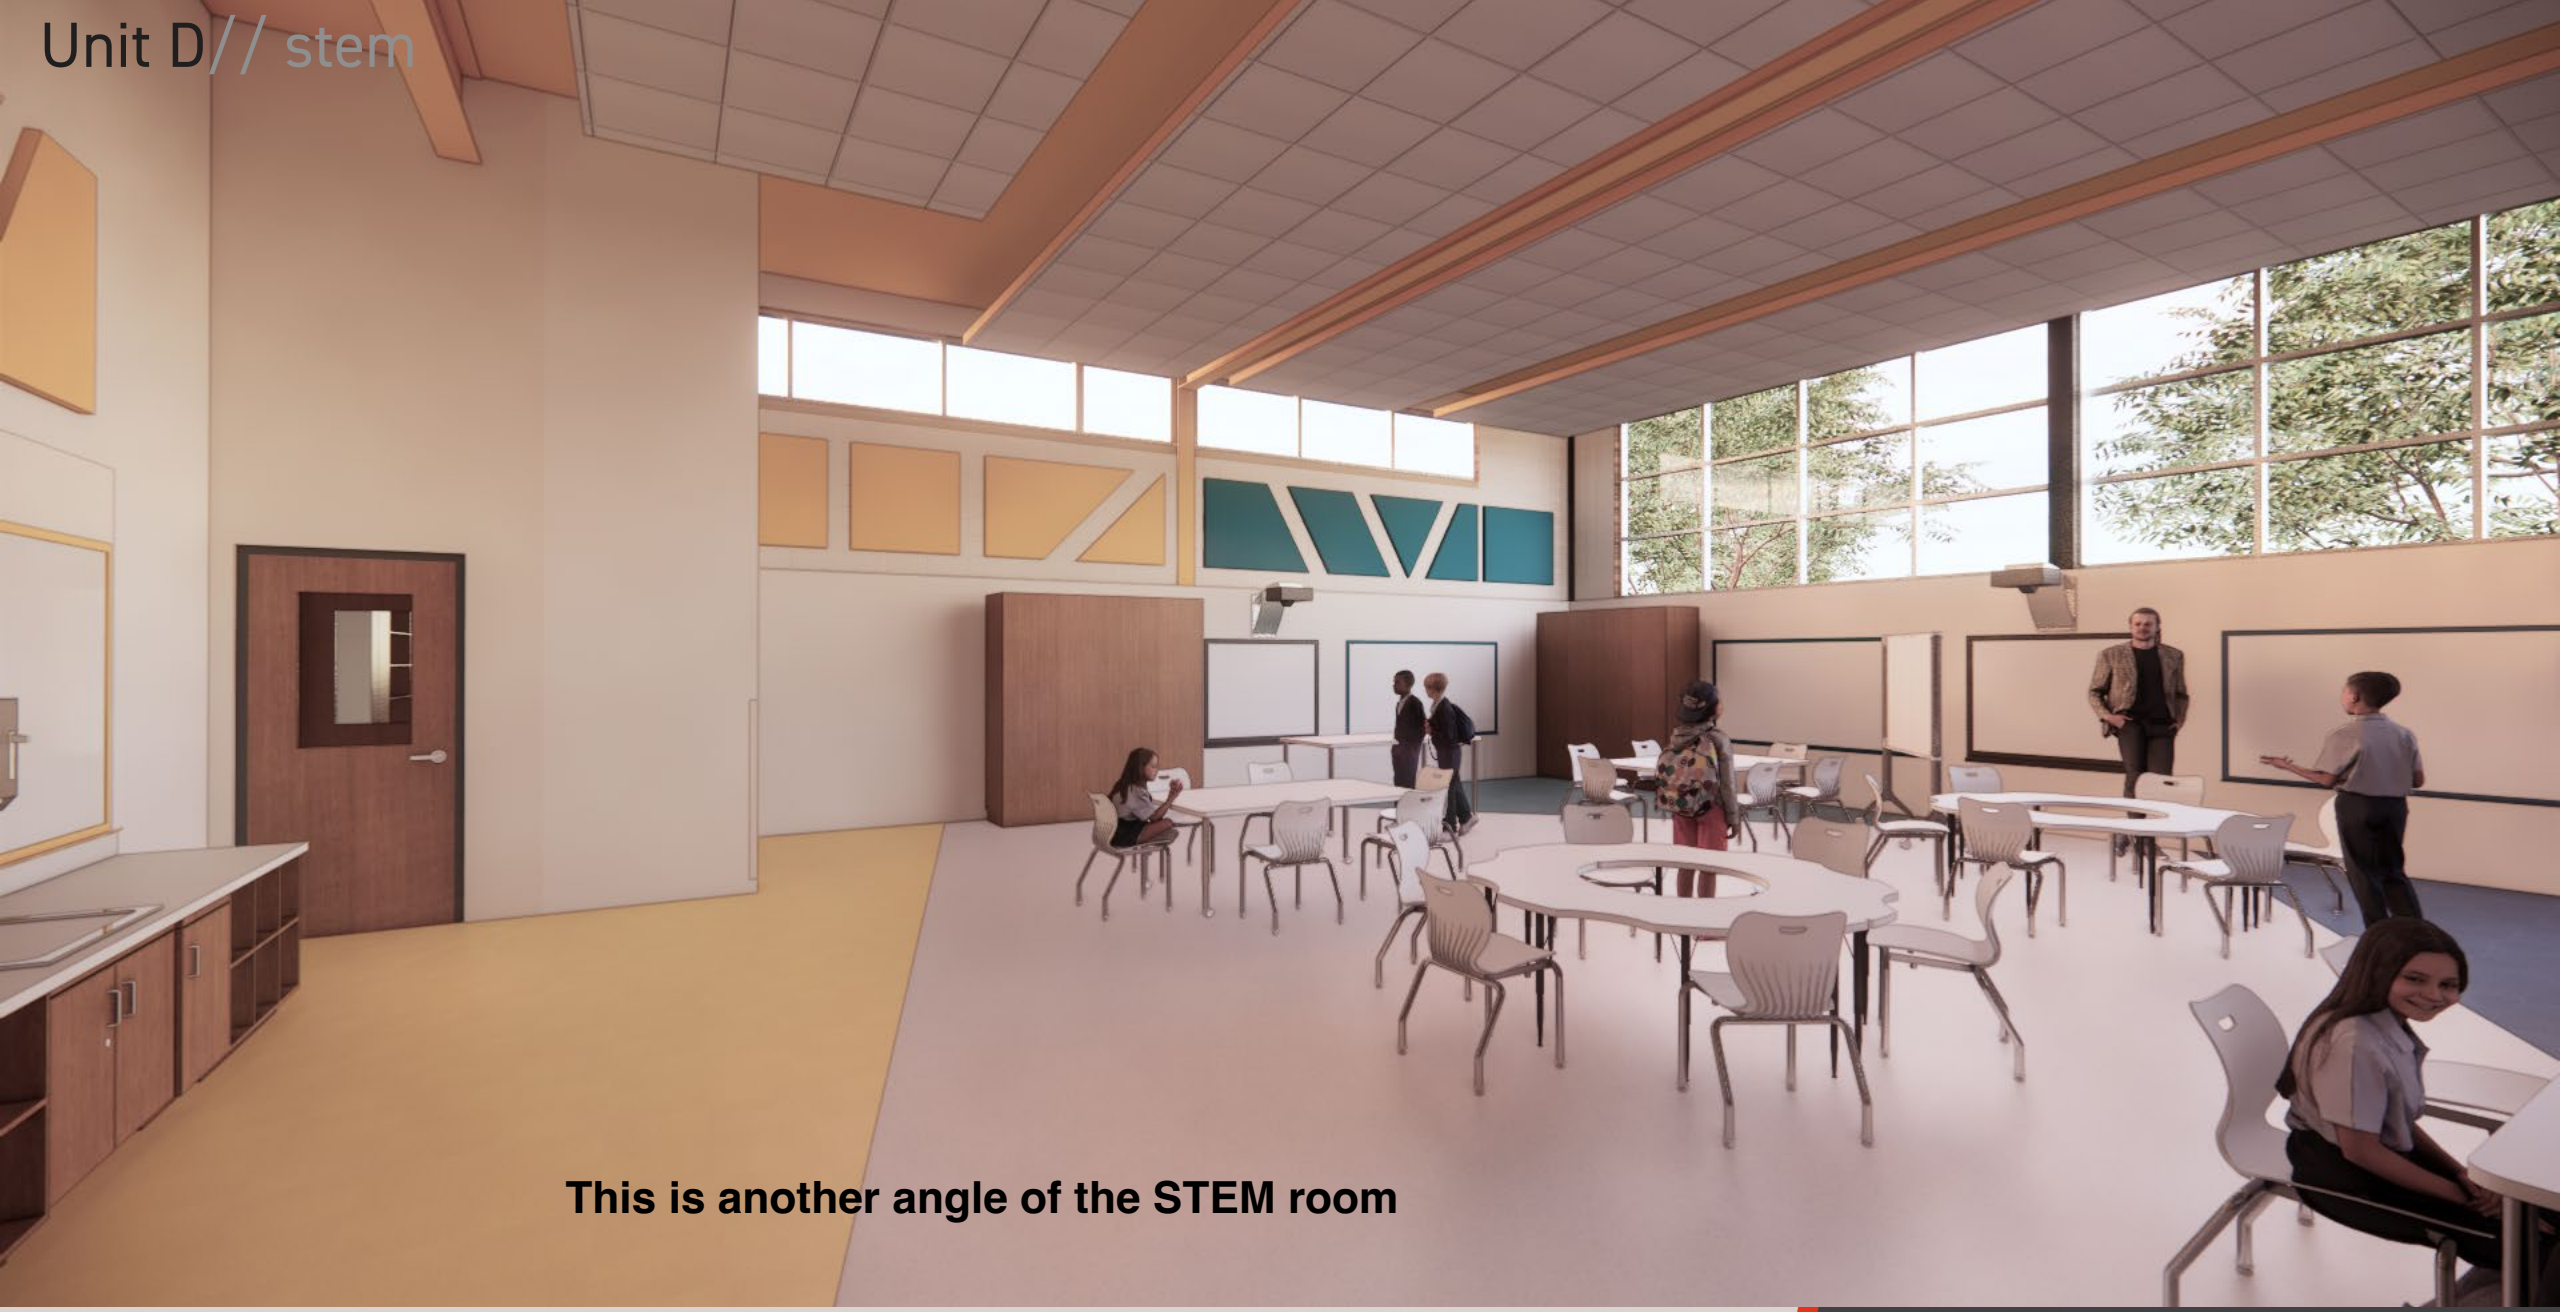


This is another angle of the STEM room

Unit D // art

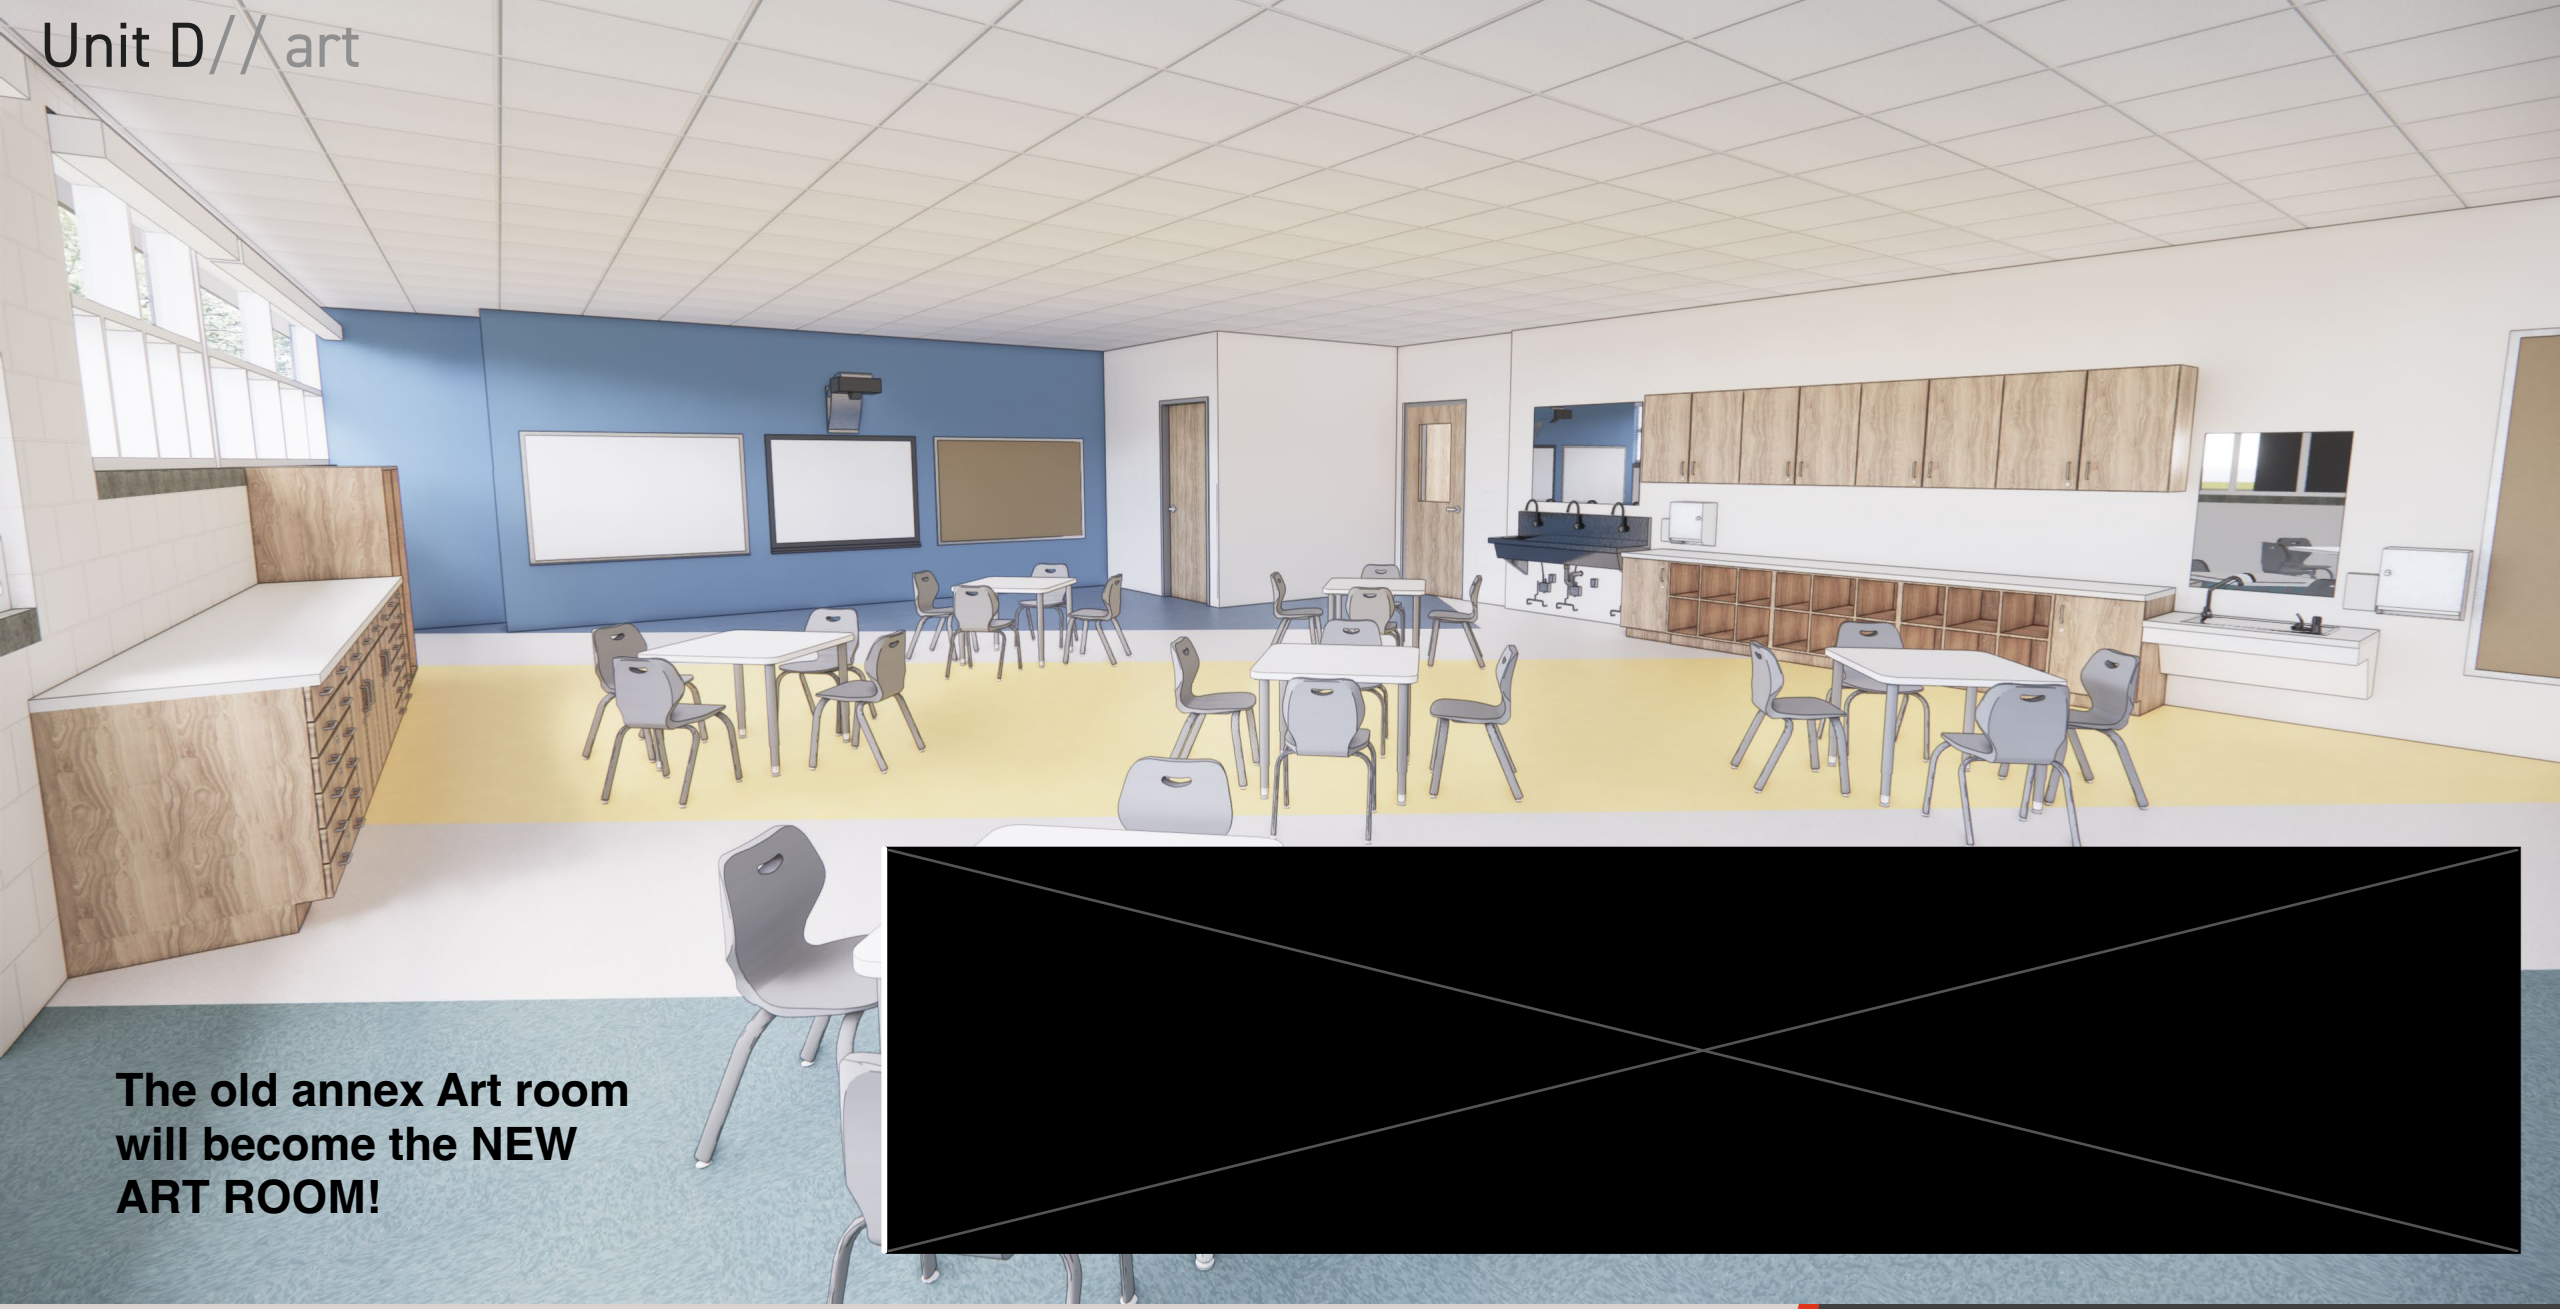

The old annex Art room will become the NEW ART ROOM!

Unit D// music

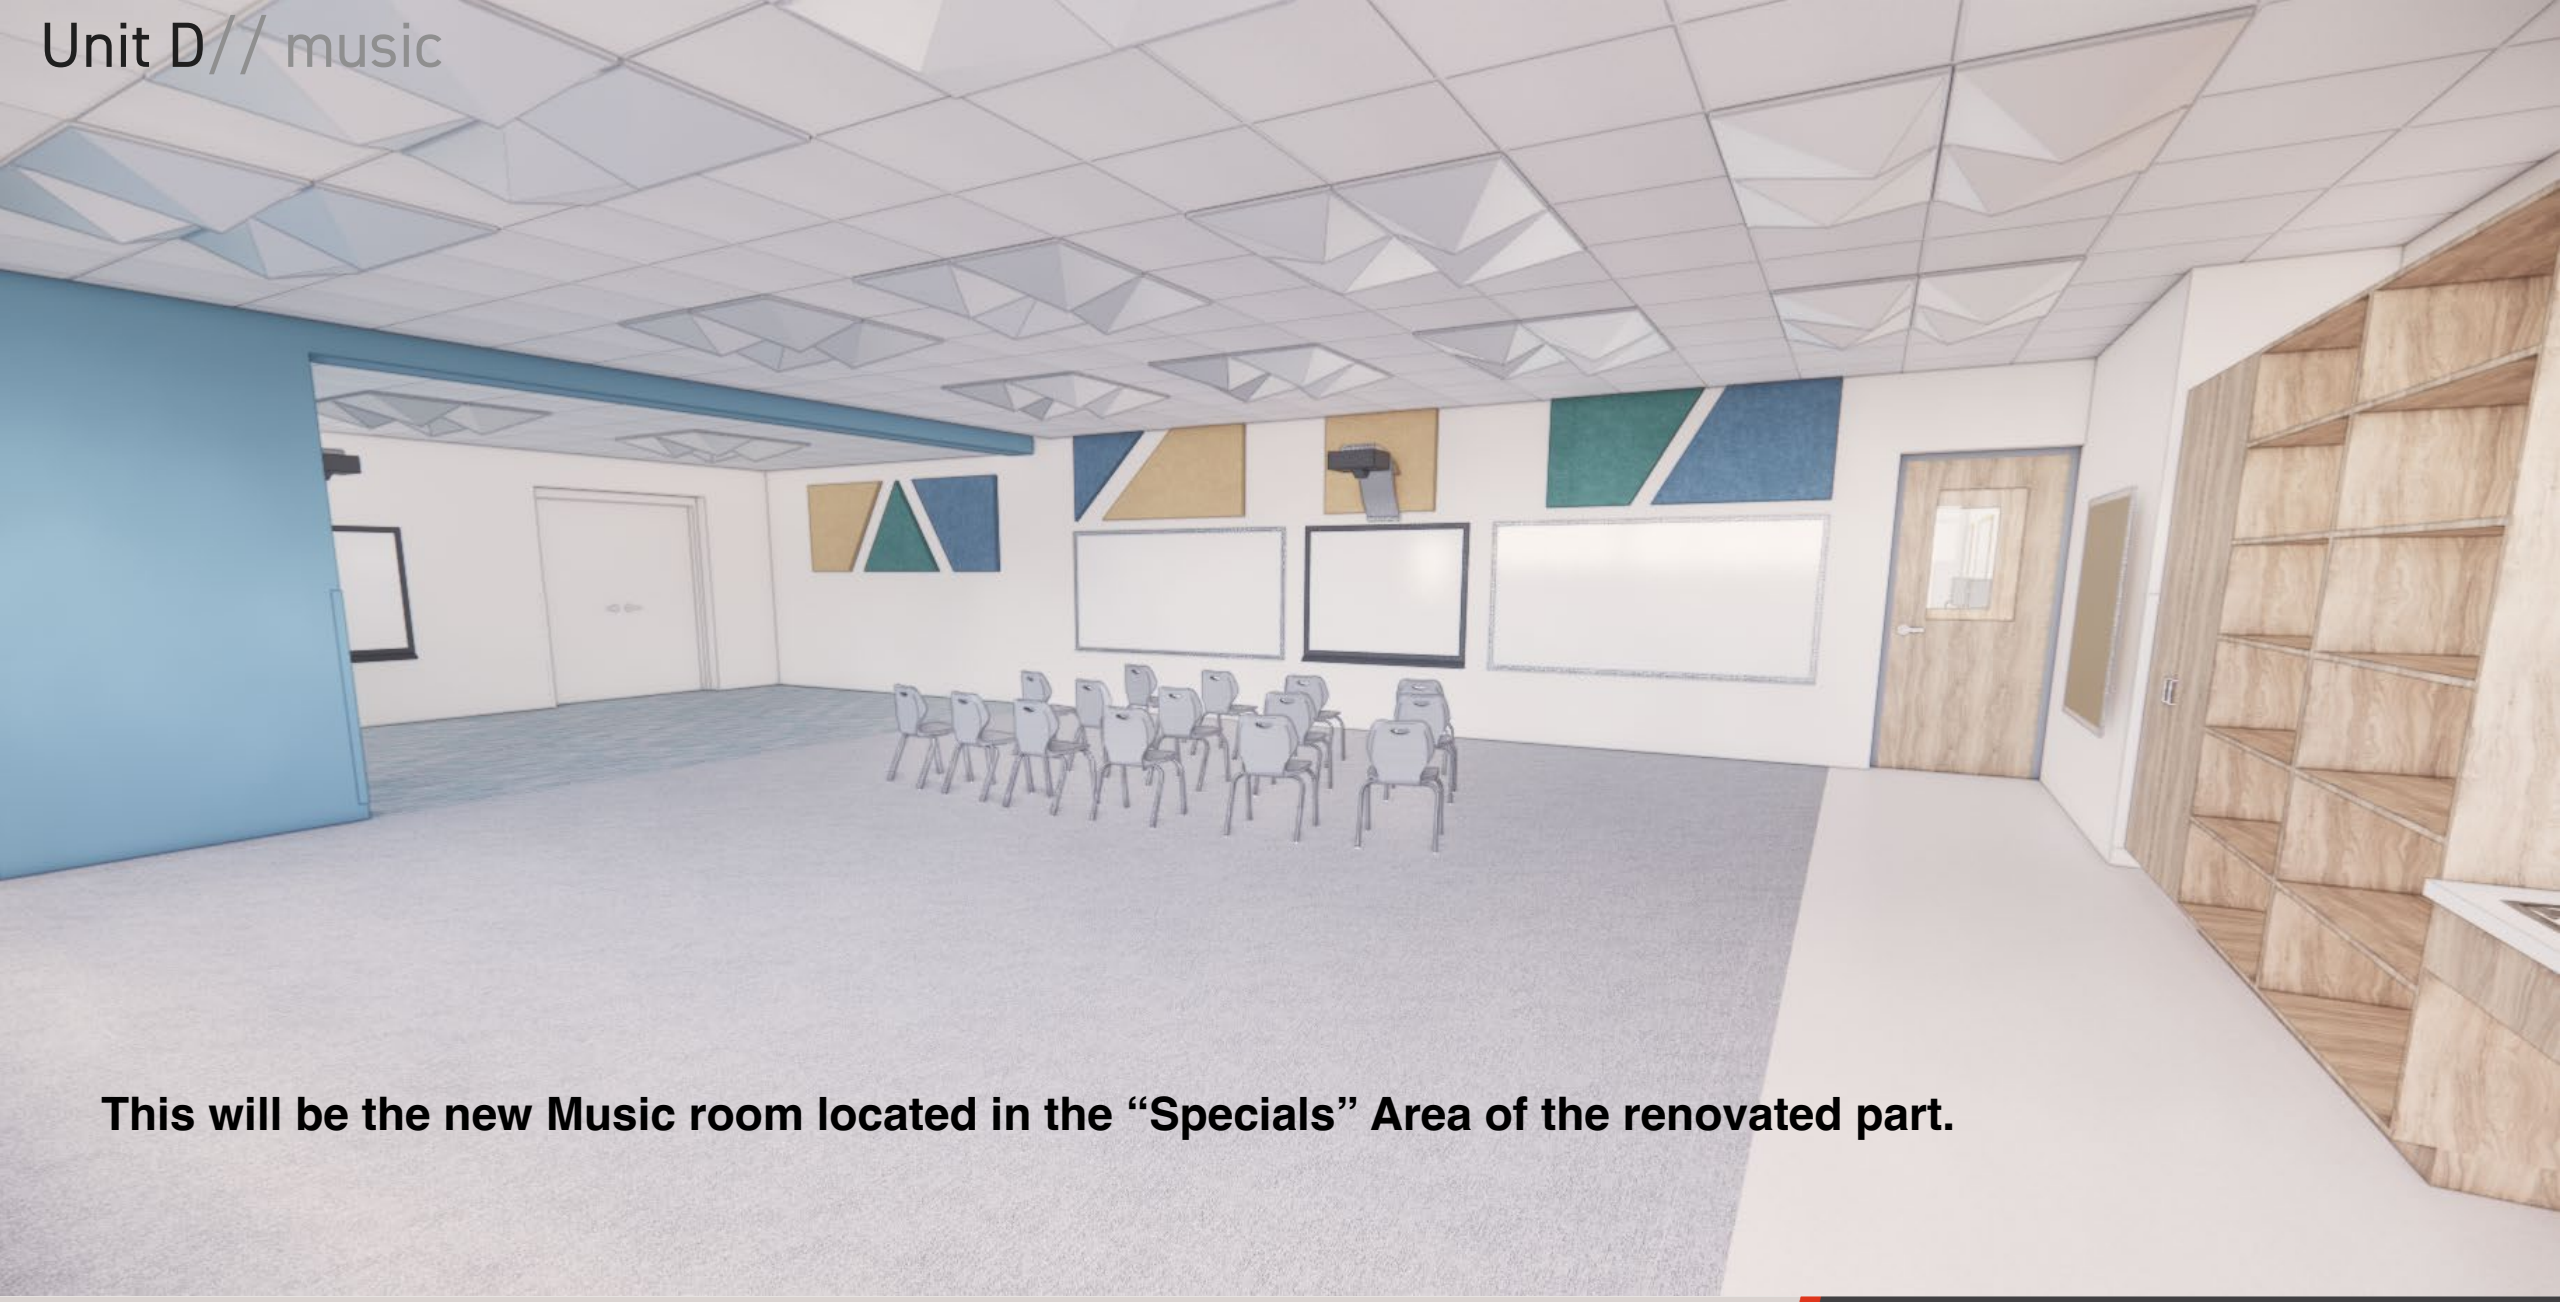


This will be the new Music room located in the “Specials” Area of the renovated part.

Unit C// pre-k 2



Unit C// kindergarten 1

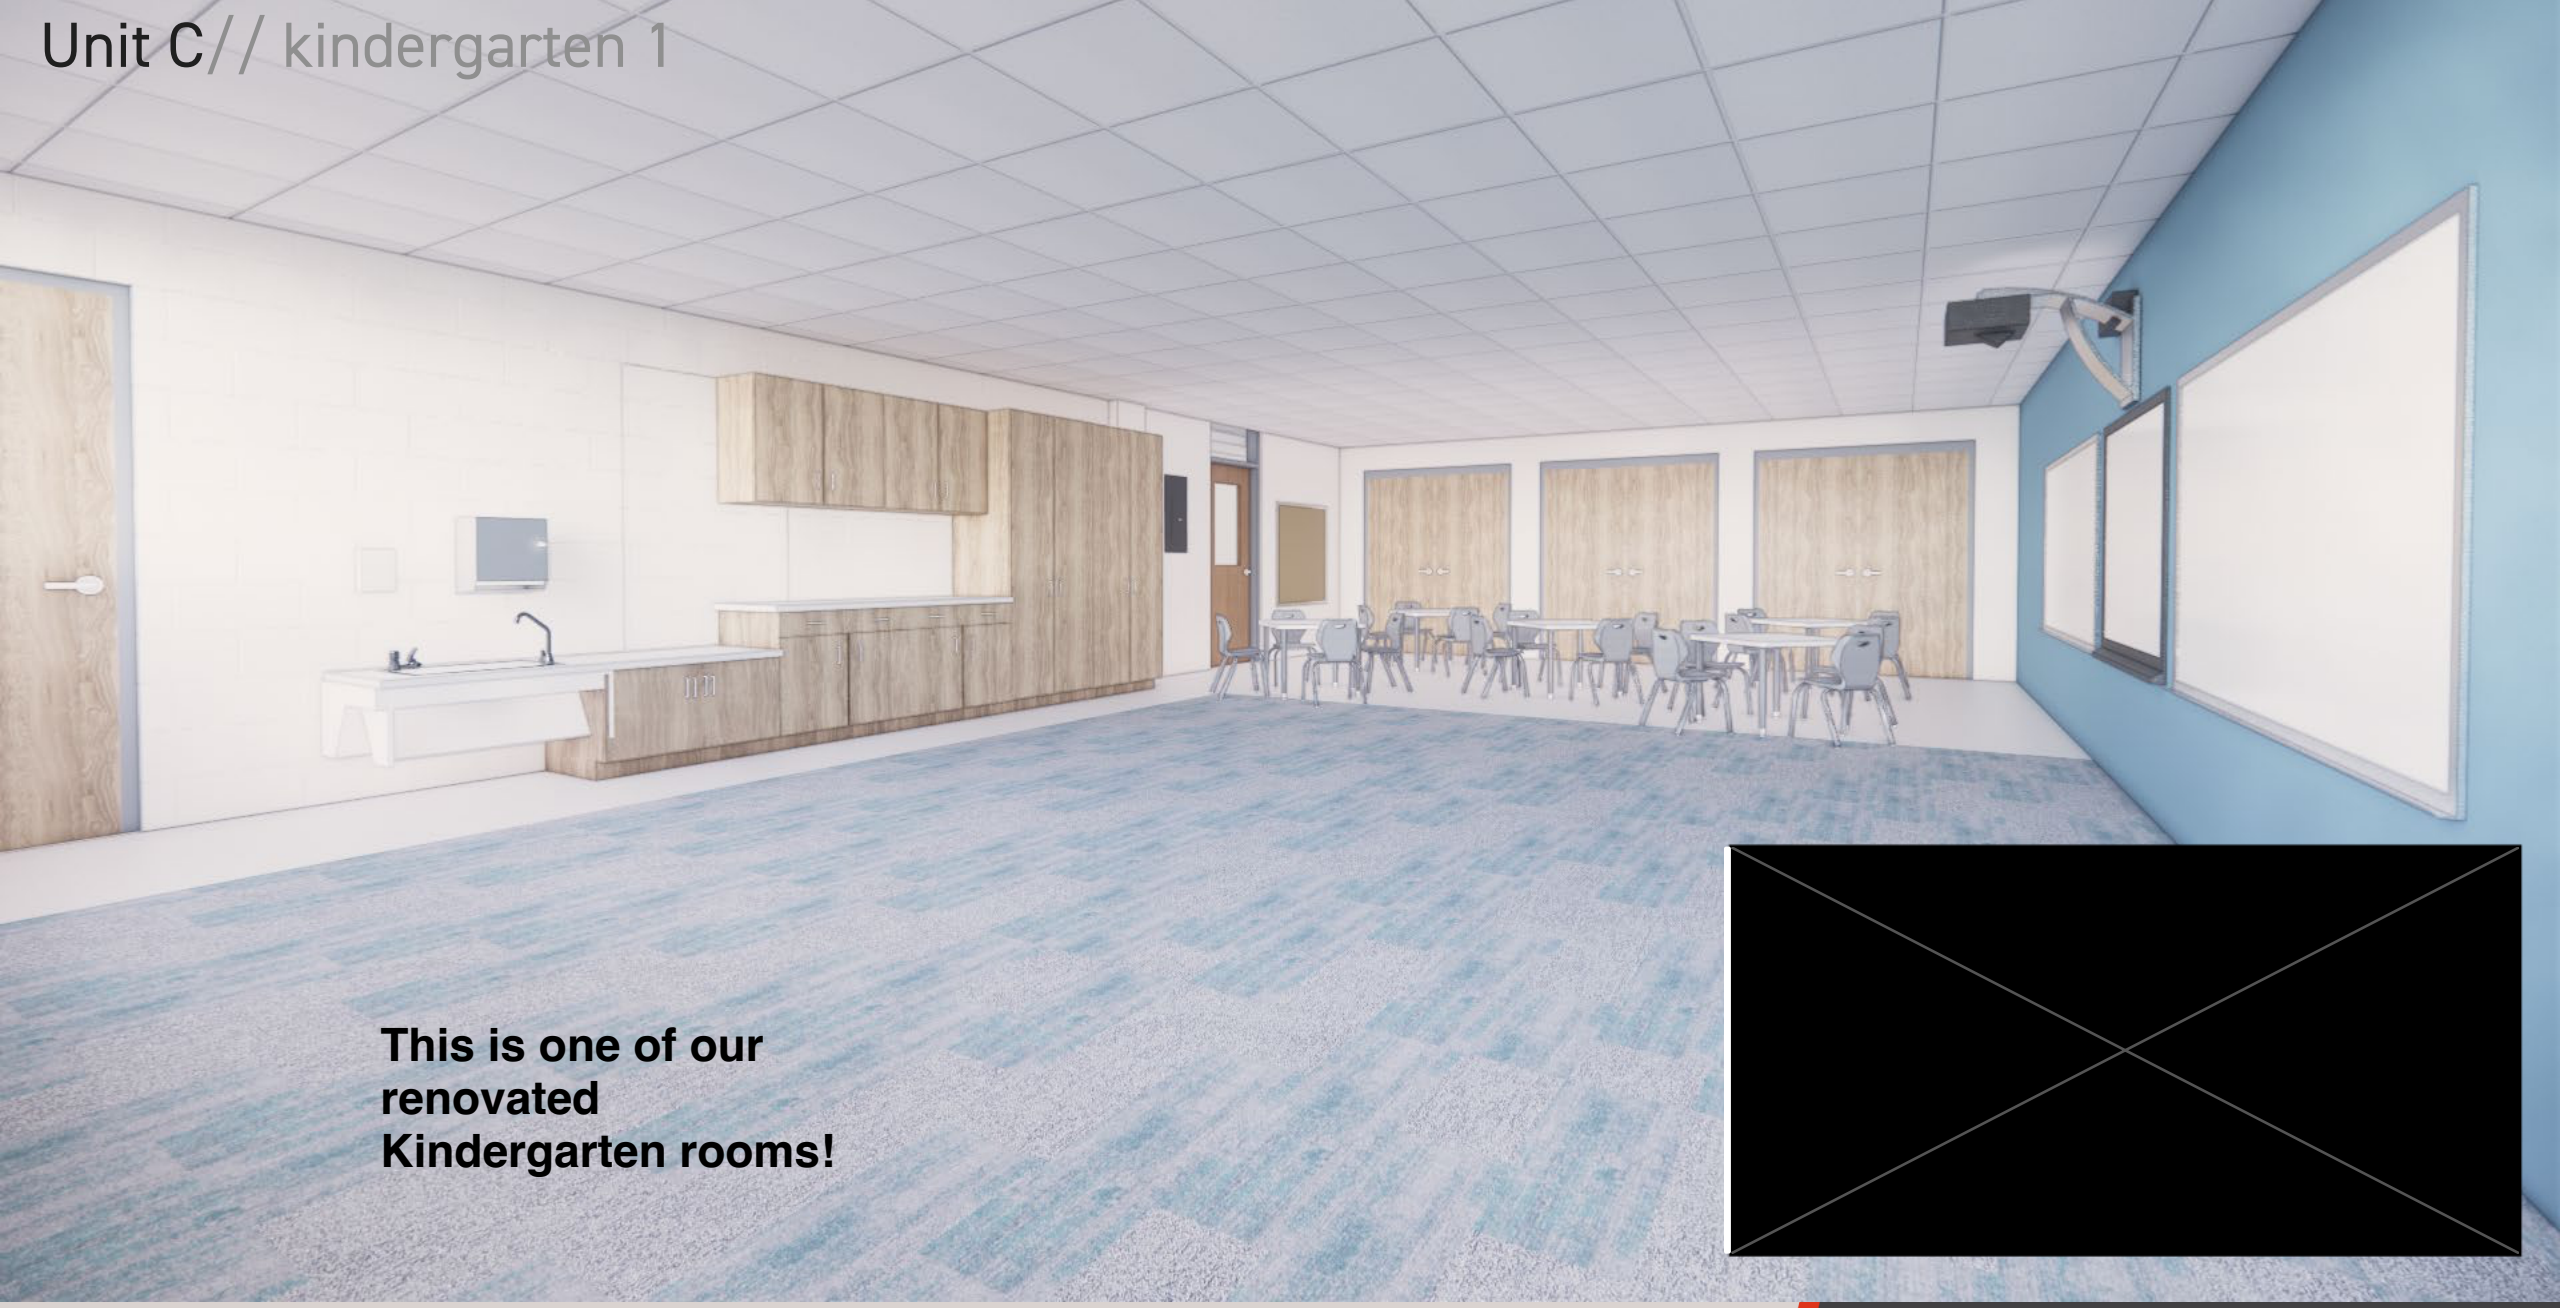

This is one of our renovated Kindergarten rooms!